ROADRUNNER
2610 ARROYO DRIVE
DURANGO, CO 81301
TEL 970.749.0336

SEAL:

COUNTY ROAD 120
VARIANCE REQUEST EXHIBIT

ISSUED: 07/31/15
PRELIMINARY:
FINAL:
CONSTRUCTION:

PROJ. NO. 12002
DESIGNER: MO
DETAILER: MO
CHECKED BY: MO
DATE: –

REVISIONS:

NO	DESCRIPTION	DATE

SCALE:

SHEET NUMBER:
C100

La Plata County, CO

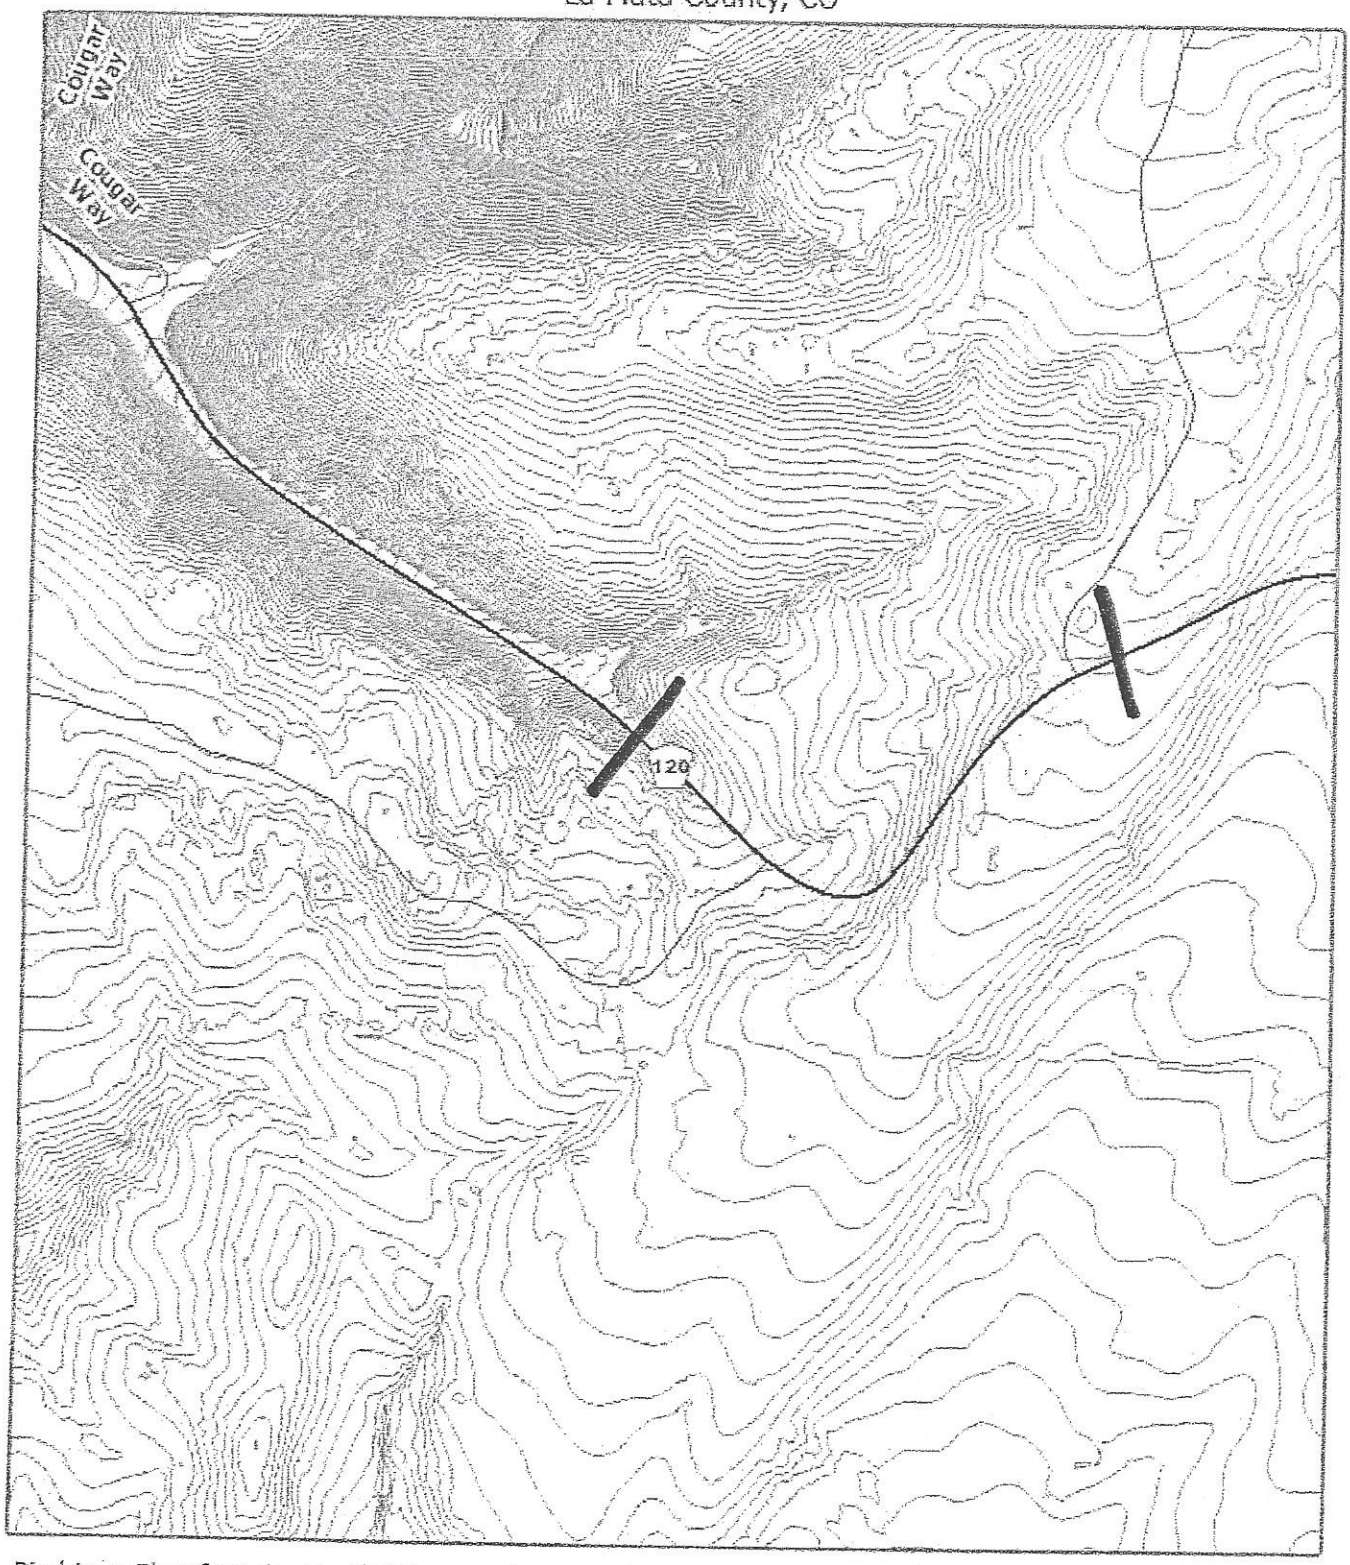

Disclaimer: The information is provided as is without warranty of any kind, either express or implied, including but not limited to the implied warranties of merchantability and fitness for a particular purpose. In no event shall La Plata County be liable for any damages whatsoever including direct, indirect, incidental, consequential, loss of business profits or special damages.

Map Scale
1 inch = 596 feet
7/15/2015