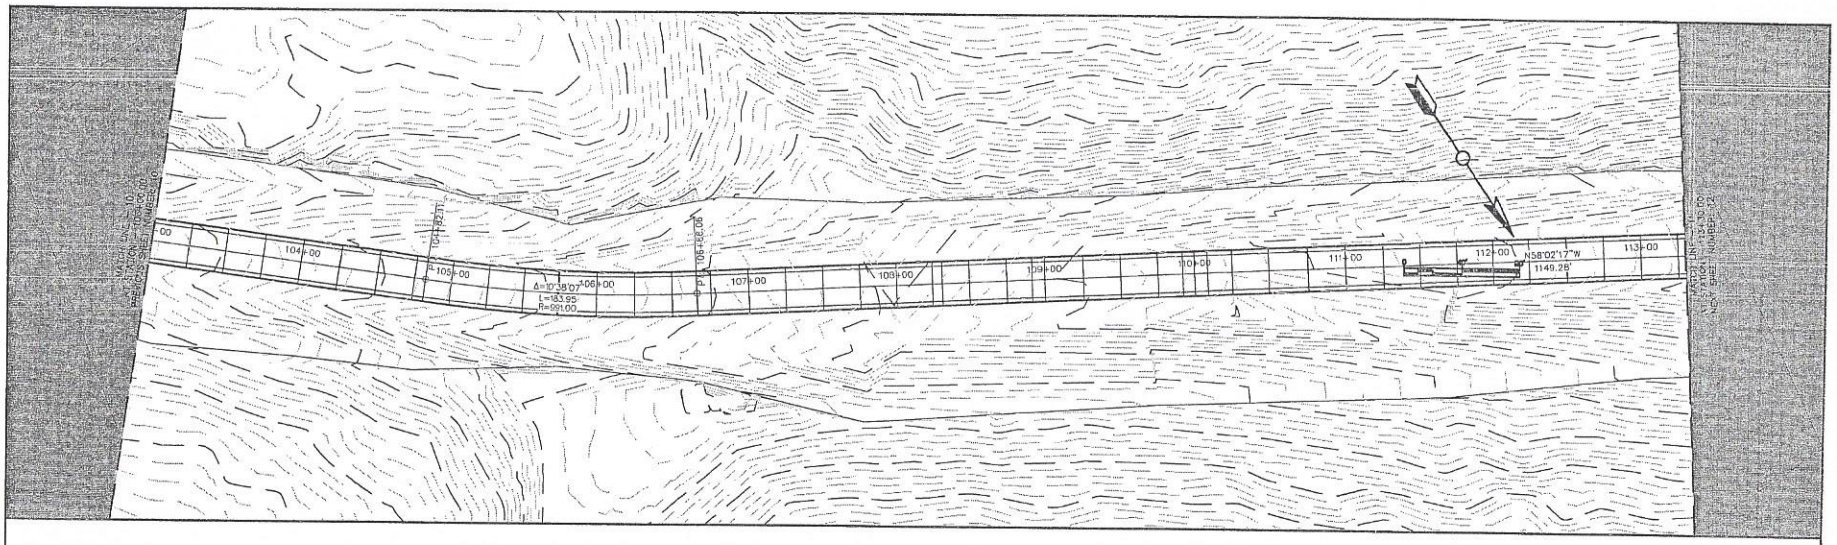

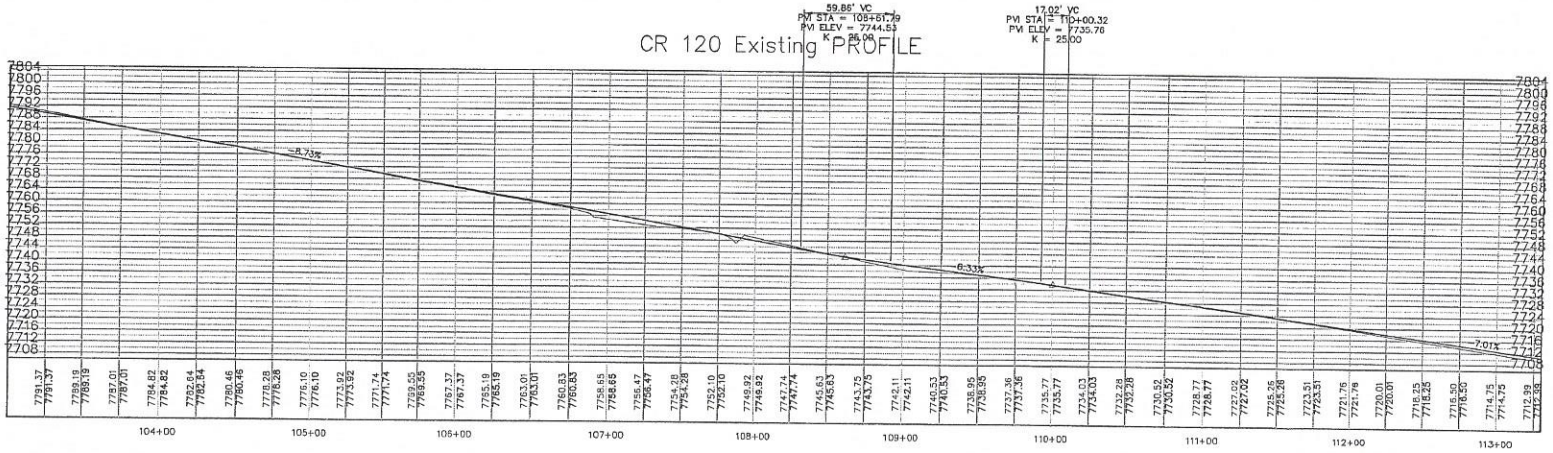

Computer File Information			
Creation Date:	07/31/15	Initials: MO	(R-)
Last Modification Date:	07/31/15	Initials: MO	(R-)
Full Path:	c:\dropbox\2014 energy tic\haul road assessment\dwg - haul road\design\sheets		(R-)
Drawing File Name:	cr 120n - rev1 - (3)		(R-)
Acad Ver. 2013	Scale: As Shown	Units: Imperial	(R-)

Sheet Revisions

ROADRUNNER DS LLC
2610 Arroyo Drive
Durango, Colorado 81301
Phone: 970-749-0336

CONCEPTUAL
No Revisions:
Revised:
Void:

COUNTY ROAD 120
PLAN & PROFILE

Designer:	MO	Structure Numbers	
Detailer:	MO		
Sheet Subset:	2	Subset Sheets:	11 of 33

Project No./Code

Sheet Number 11

CR 120N - rev1 - (3).dwg

3/19/2007

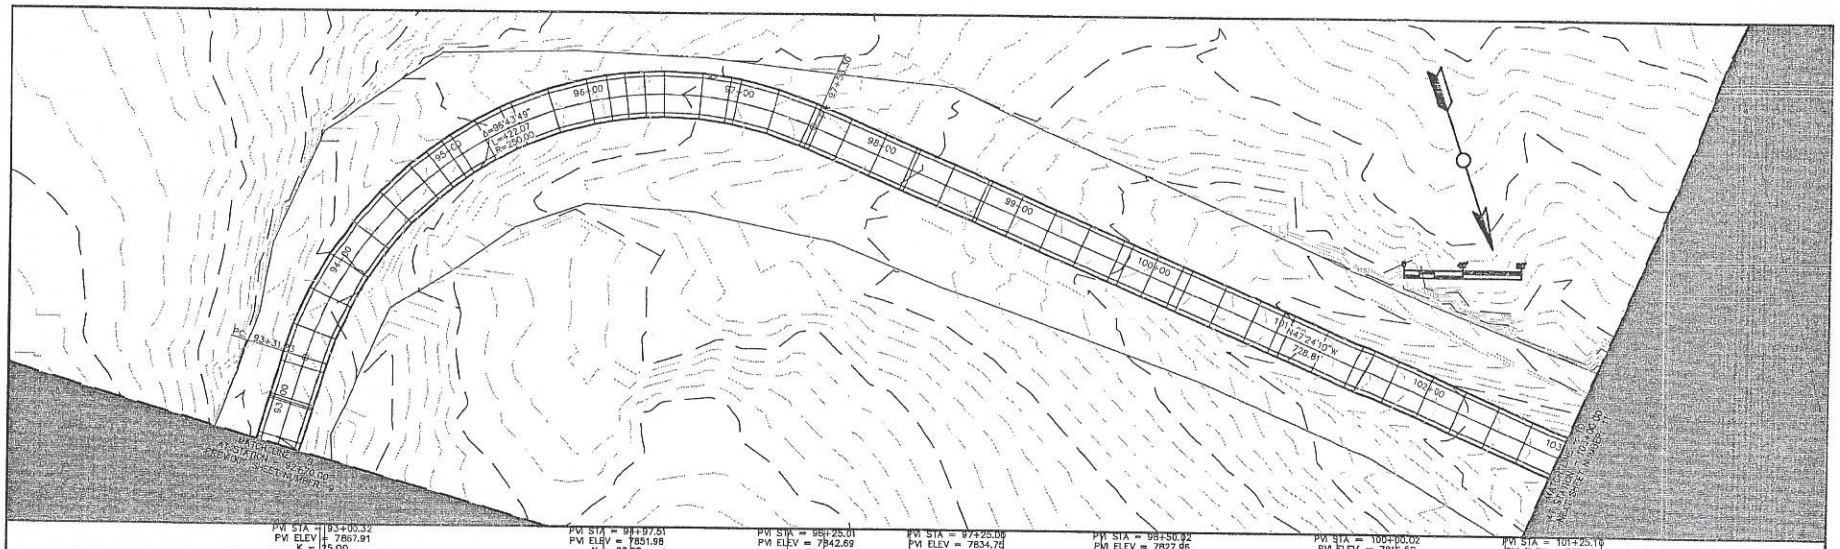

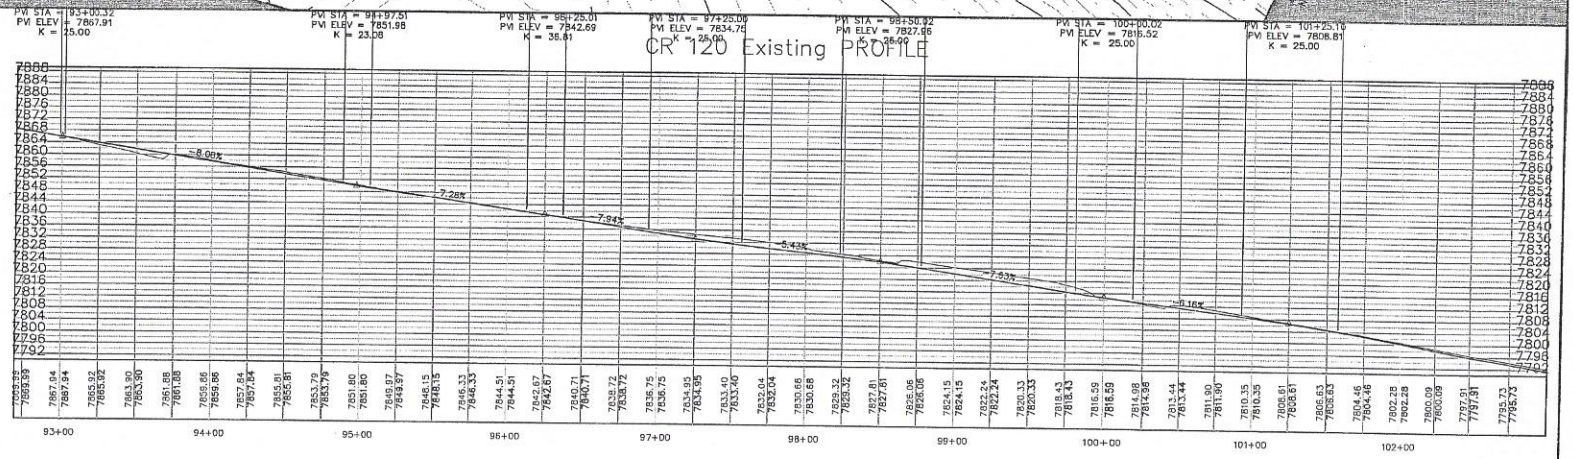

Computer File Information			Sheet Revisions
Creation Date: 07/31/15	Initials: MO	R–	
Last Modification Date: 07/31/15	Initials: MO	R–	
Drawing Path: energy tie\haul road assessment\dwg – haul road\design\sheets		R–	
Drawing File Name: cr 120n – rev1 – (3)		R–	
Acad Ver. 2013 Scale: As Shown	Units: Imperial	R–	

ROADRUNNER D3 LLC
2610 Arroyo Drive
Durango, Colorado 81301
Phone: 970-749-0336

CONCEPTUAL	COUNTY ROAD 120 PLAN & PROFILE			Project No./Code
No Revisions:				
Revised:	Designer: MO	Structure		
Void:	Detailer: MO	Numbers		
	Sheet Subset: 2	Subset Sheets: 10 of 33		Sheet Number 10

3/19/2007 CR 120N – rev1 – (3).dwg

c:\dropbox\